


Floor Plans of Residential Properties in the Phase 期數的住宅物業的樓面平面圖

333C Fan Kam Road
粉錦公路333C

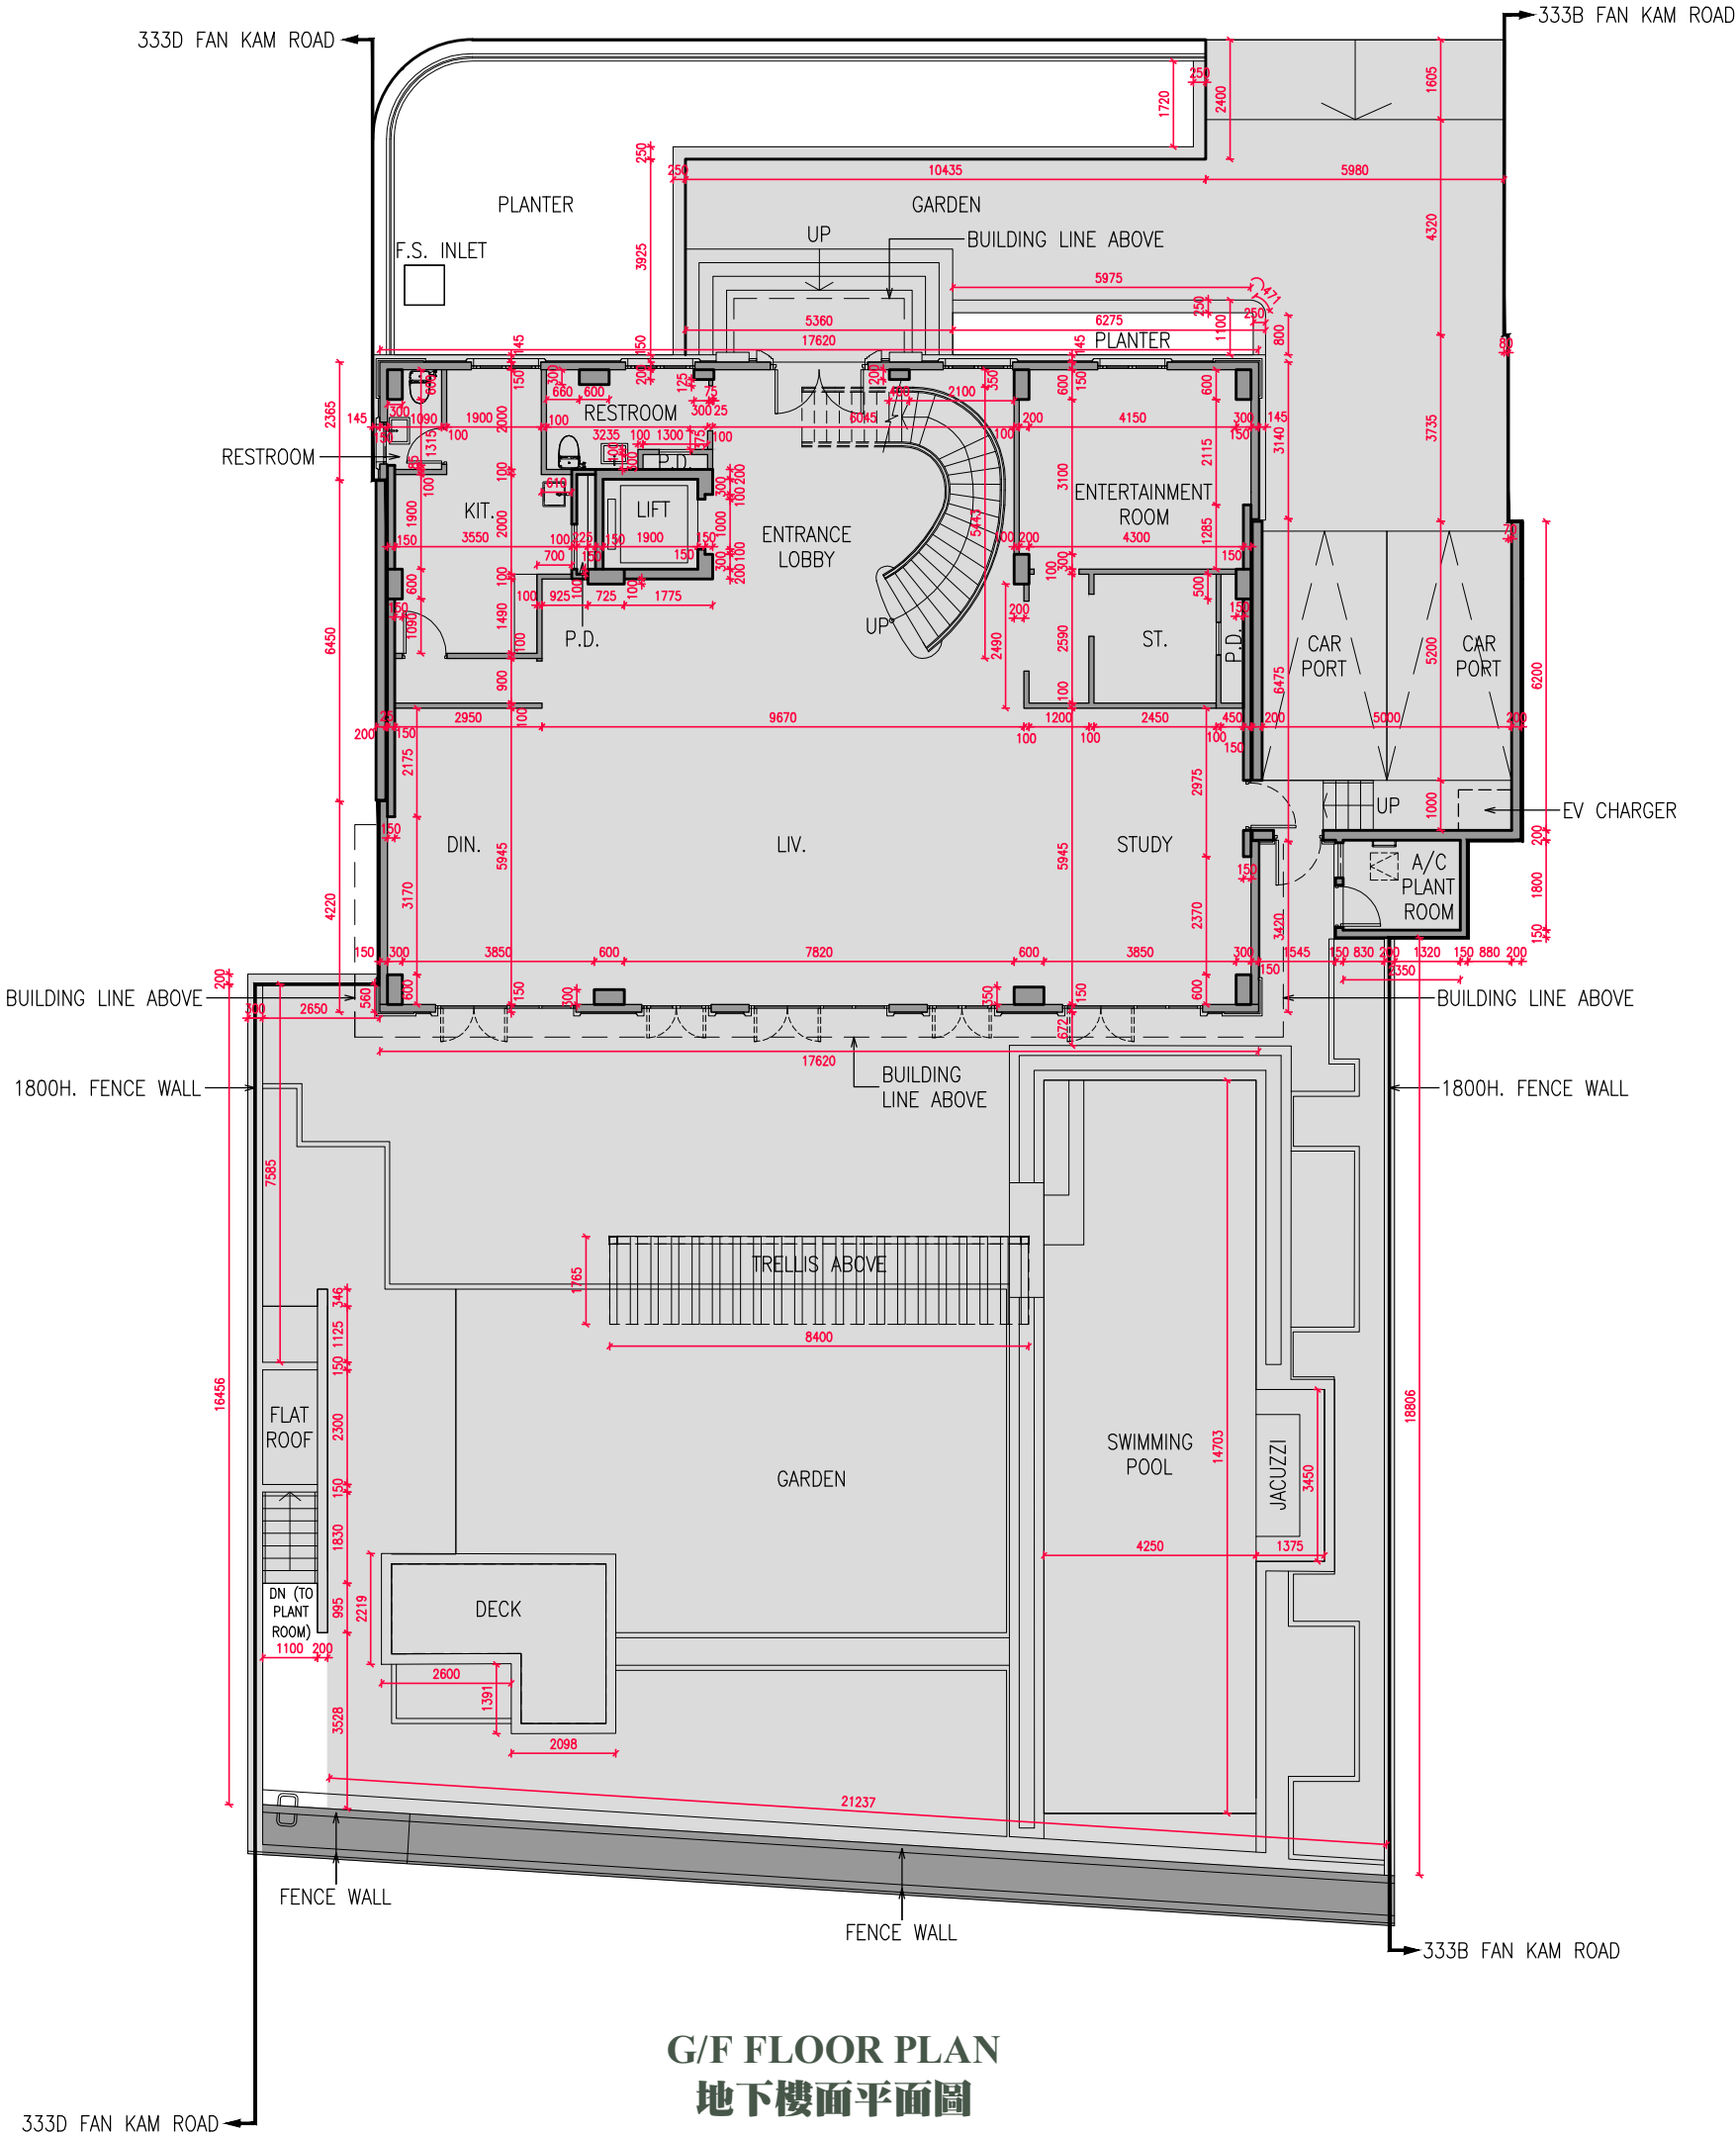

比例尺： 0 10 (米)
SCALE： (Metres)

Floor Plans of Residential Properties in the Phase 期數的住宅物業的樓面平面圖

333C Fan Kam Road

粉錦公路333C

G/F FLOOR PLAN SHOWING AS-IS LAYOUT



地下現狀間隔樓面平面圖

Alteration Works

1. Kitchen cabinet is added.
2. Layout of kitchen and restroom are changed.
3. Layout of entertainment room & store room are changed.
Sliding doors are added.
4. Sink in Garden is added.

經改動工程

1. 新增廚櫃。
2. 改動廚房及客廁間隔。
3. 改動娛樂室及儲物室間隔。
新增趟門。
4. 新增花園洗滌盆。

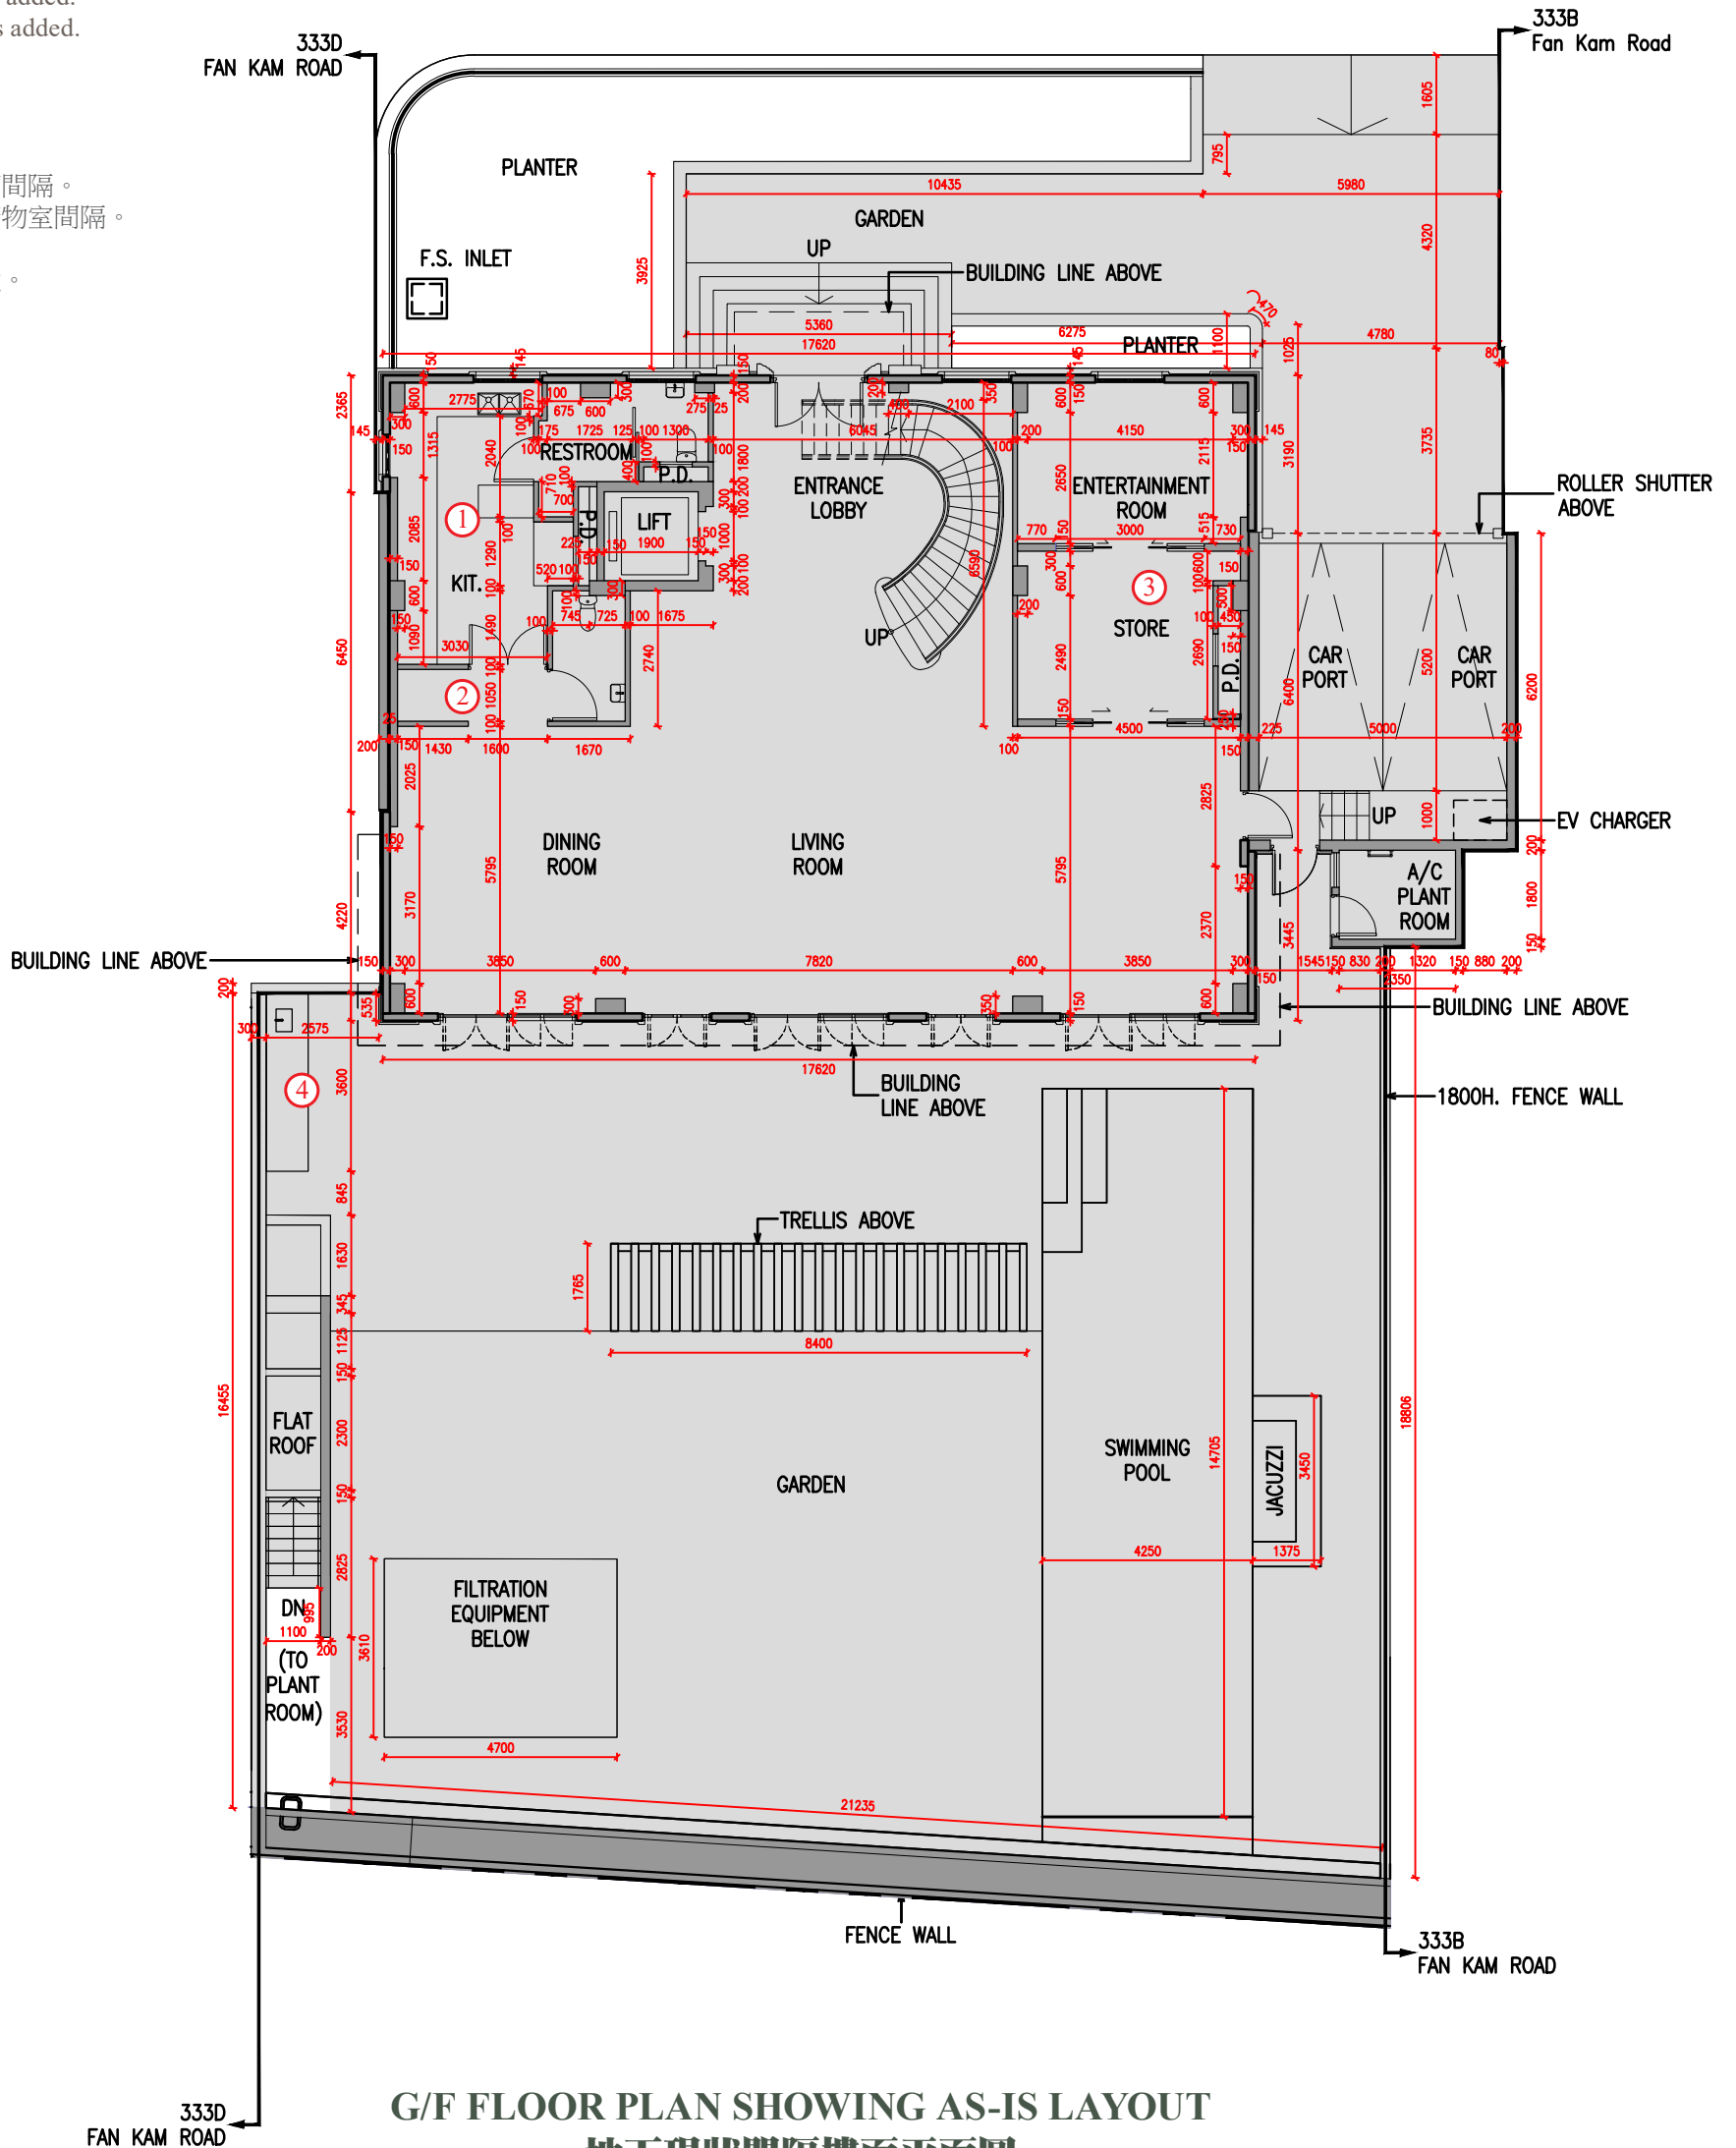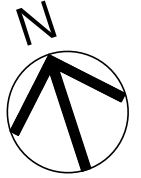


G/F FLOOR PLAN SHOWING AS-IS LAYOUT

地下現狀間隔樓面平面圖


比例尺： 0 10 (米)
SCALE： (Metres)

Floor Plans of Residential Properties in the Phase 期數的住宅物業的樓面平面圖

333C Fan Kam Road
粉錦公路333C

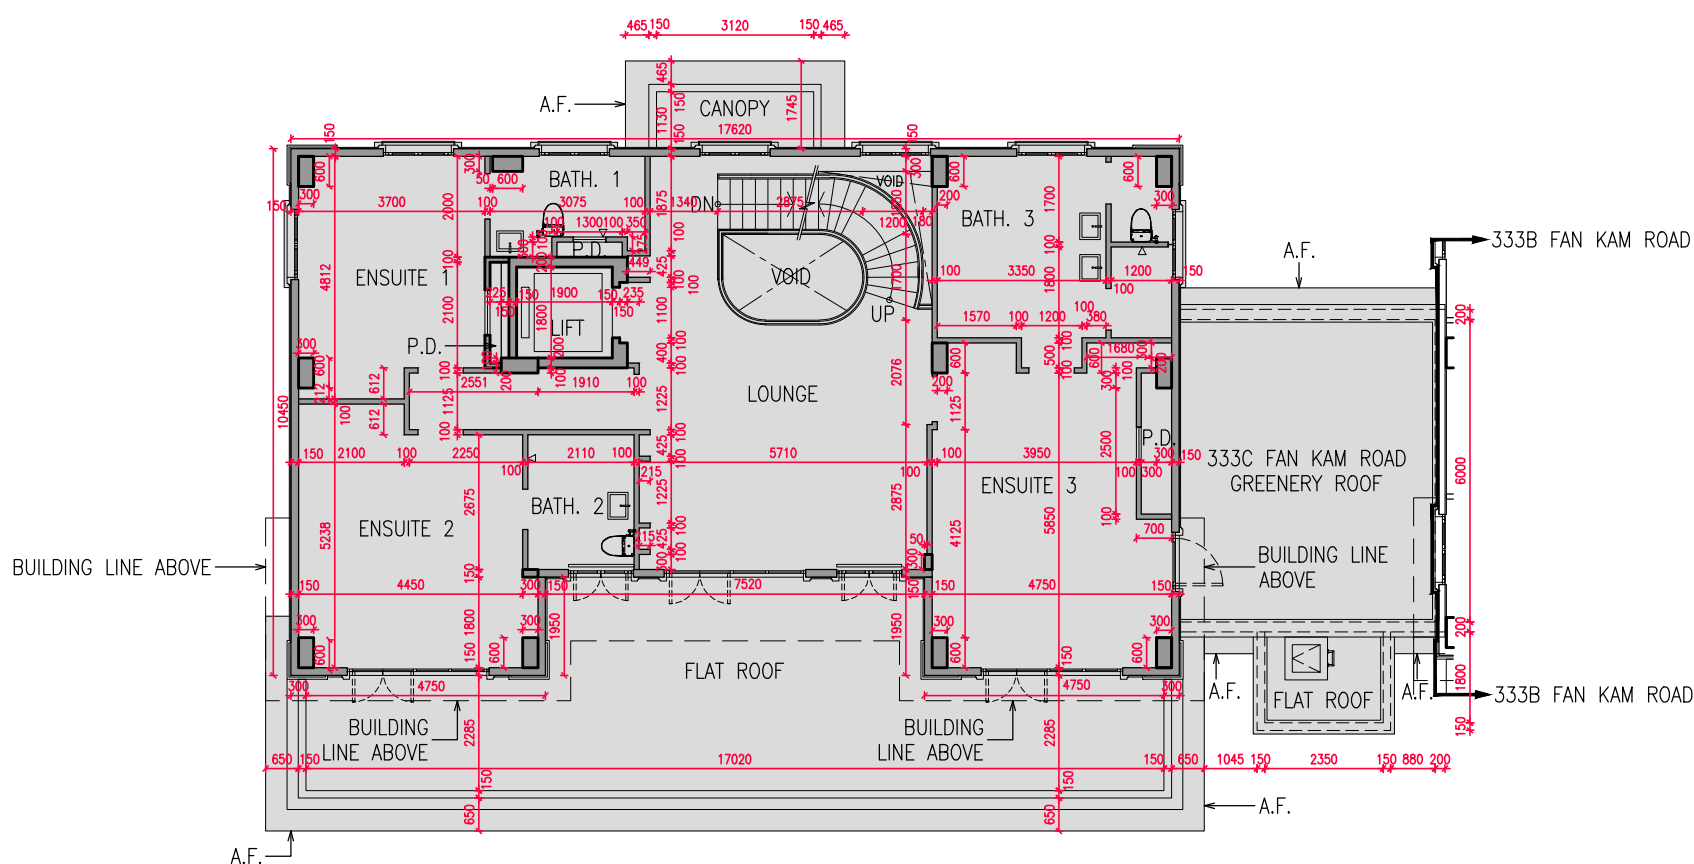

1/F FLOOR PLAN
1樓樓面平面圖

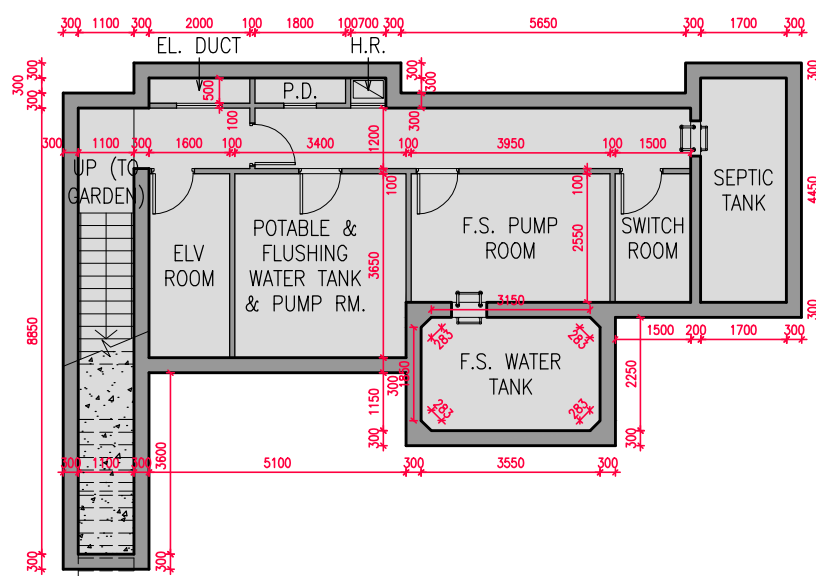

PLANT ROOM FLOOR PLAN
機電房樓面平面圖

比例尺: 0 10 (米)
SCALE: (Metres)

Floor Plans of Residential Properties in the Phase 期數的住宅物業的樓面平面圖

333C Fan Kam Road

粉錦公路333C

1/F FLOOR PLAN SHOWING AS-IS LAYOUT


1樓現狀間隔樓面平面圖

Alteration Works

1. Ensuite 1 door is added.
2. Vanity counter, shower cubicle with glass door and door in bathsuite 1 are added.
3. Ensuite 2 door is added.
4. Vanity counter and bathtub in bathsuite 2 are added.
5. Layout of bathsuite 3 is changed. Bathtub, vanity counter, shower cubicle with glass door, water closet cubicle with glass door and sliding door are added.
6. Ensuite 3 door and sliding door are added.


經改動工程

1. 於套房1新增門。
2. 新增套房浴室1洗手盆櫃、淋浴間配玻璃門及門。
3. 於套房2新增門。
4. 新增套房浴室2洗手盆櫃及浴缸。
5. 改動套房浴室3間隔。新增浴缸、洗手盆櫃、淋浴間配玻璃門、坐廁間配玻璃門及趟門。
6. 於套房3新增門及趟門。

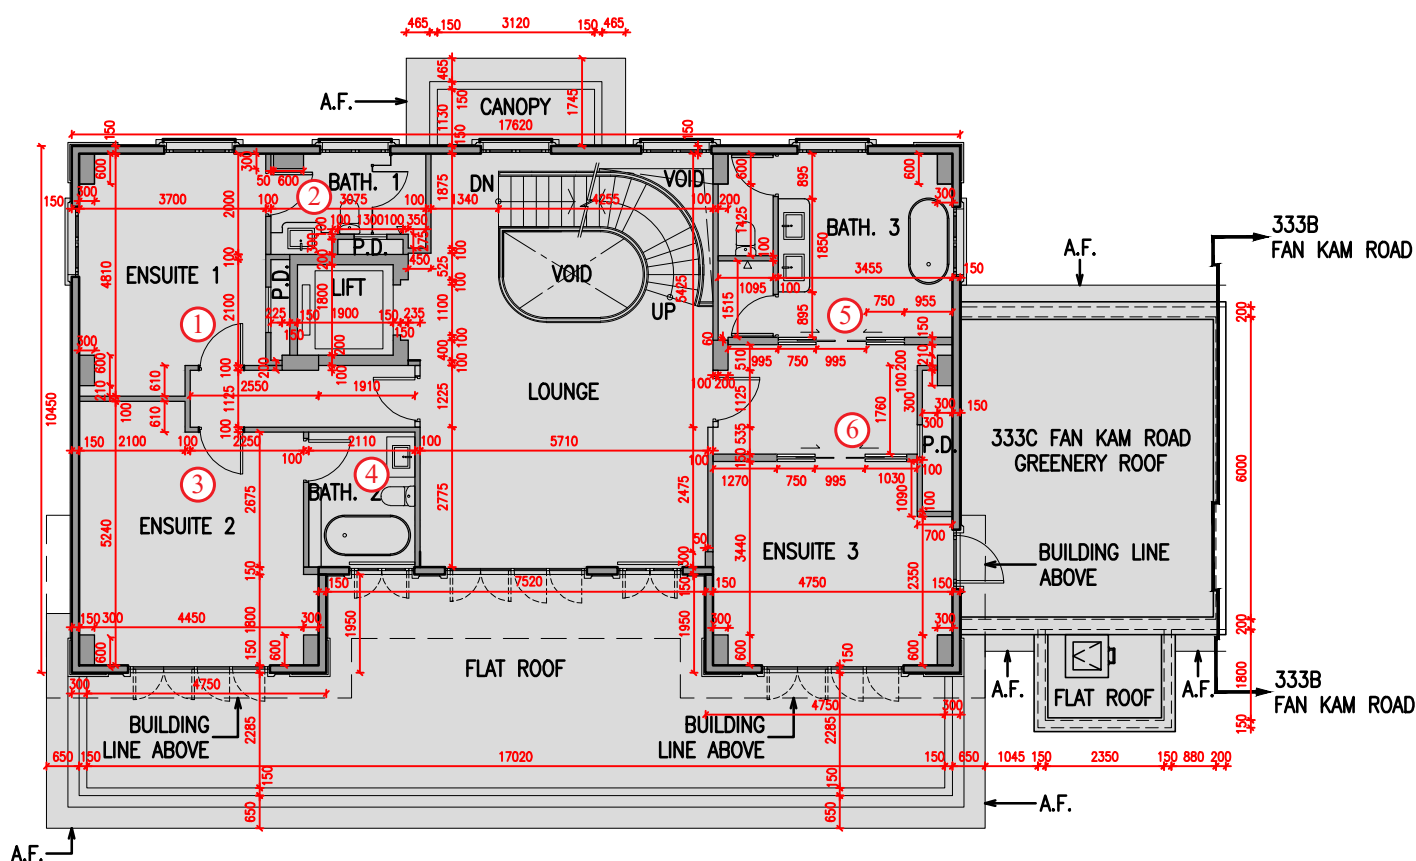

1/F FLOOR PLAN SHOWING AS-IS LAYOUT

1樓現狀間隔樓面平面圖

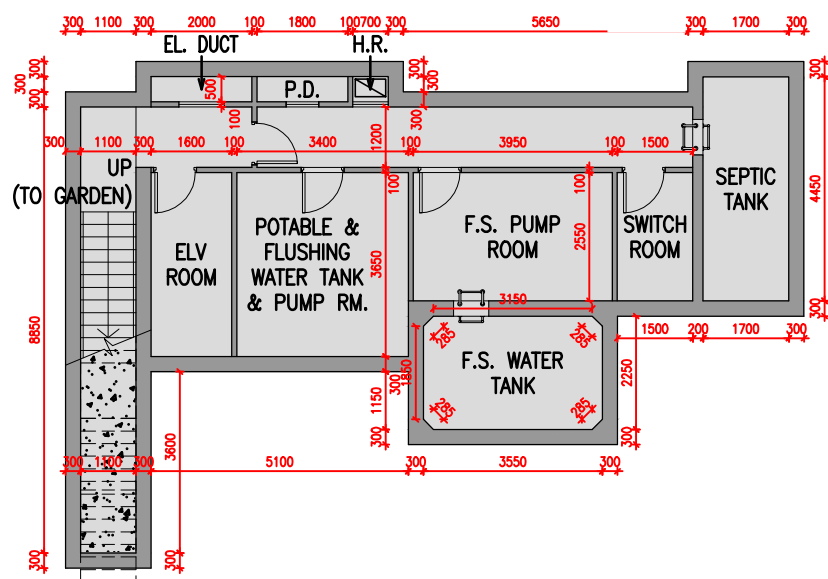


PLANT ROOM FLOOR PLAN

機電房樓面平面圖


比例尺： 0 10 (米)
SCALE： (Metres)

Floor Plans of Residential Properties in the Phase 期數的住宅物業的樓面平面圖

333C Fan Kam Road
粉錦公路333C

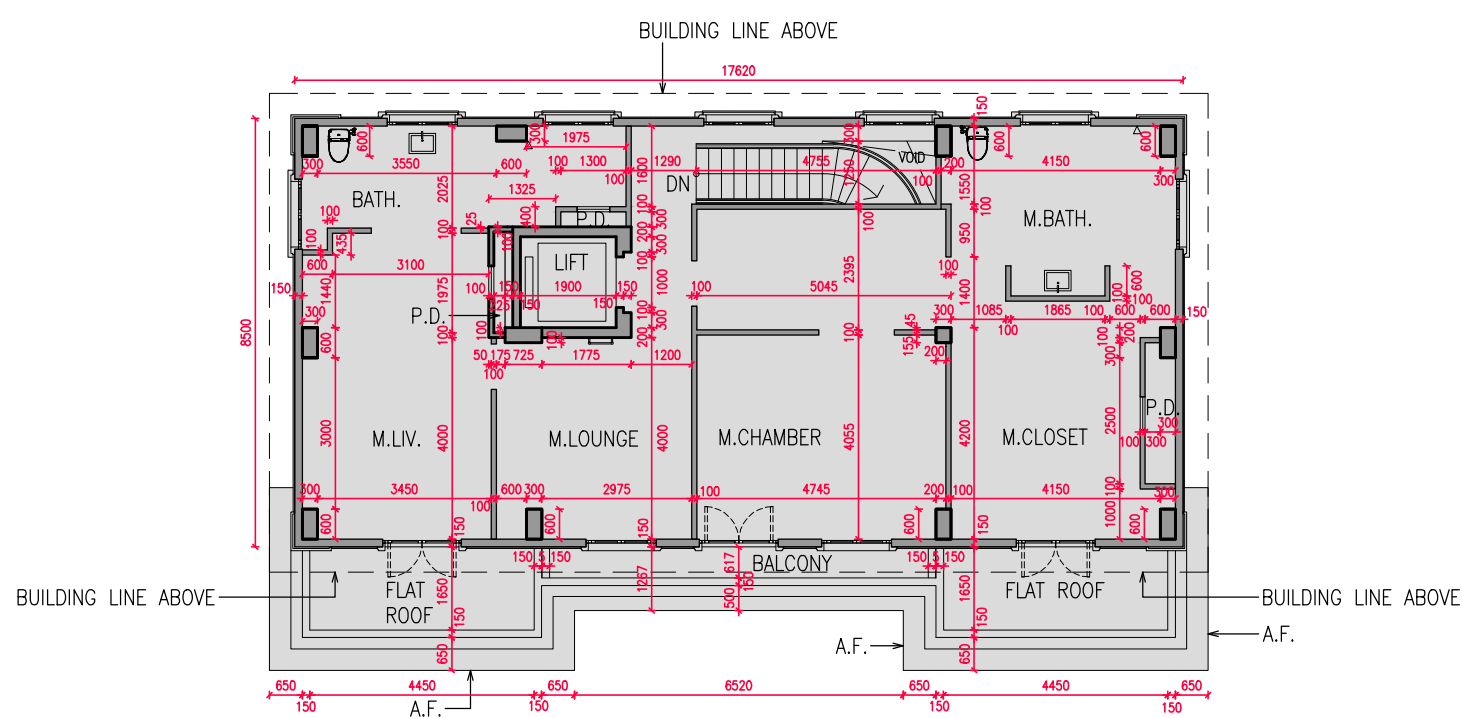

2/F FLOOR PLAN 2樓樓面平面圖

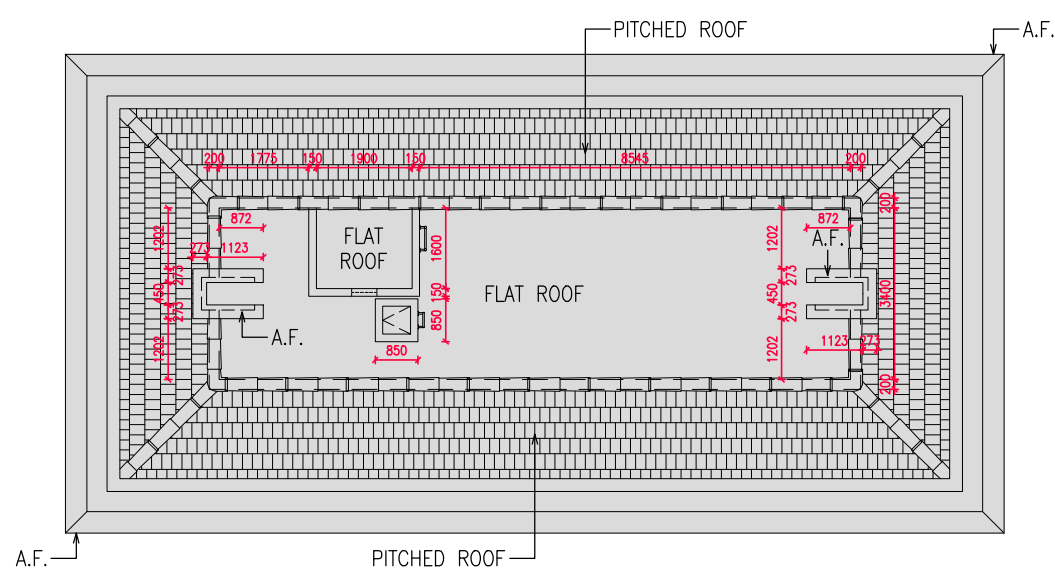

ROOF FLOOR PLAN

天台樓面平面圖

比例尺： 0 10 (米)
SCALE: (Metres)

Floor Plans of Residential Properties in the Phase 期數的住宅物業的樓面平面圖

333C Fan Kam Road

粉錦公路333C

2/F FLOOR PLAN SHOWING AS-IS LAYOUT


2樓平面圖現狀間隔樓面平面圖

Alteration Works

1. Vanity counter, shower cubicle with glass door and sliding door in bathsuite are added.
2. Layout of master chamber is changed and door are added.
3. Layout of master bathsuite and master closet is changed. Bathtub, vanity counter, shower cubicle with glass door, water closet with glass door and door are added.


經改動工程

1. 新增套房浴室洗手盆櫃、淋浴間配玻璃門及趟門。
2. 改動主人睡房間隔及新增門。
3. 改動主人套房浴室及主人衣帽間間隔。新增浴缸、洗手盆櫃、淋浴間配玻璃門、坐廁間配玻璃門及門。

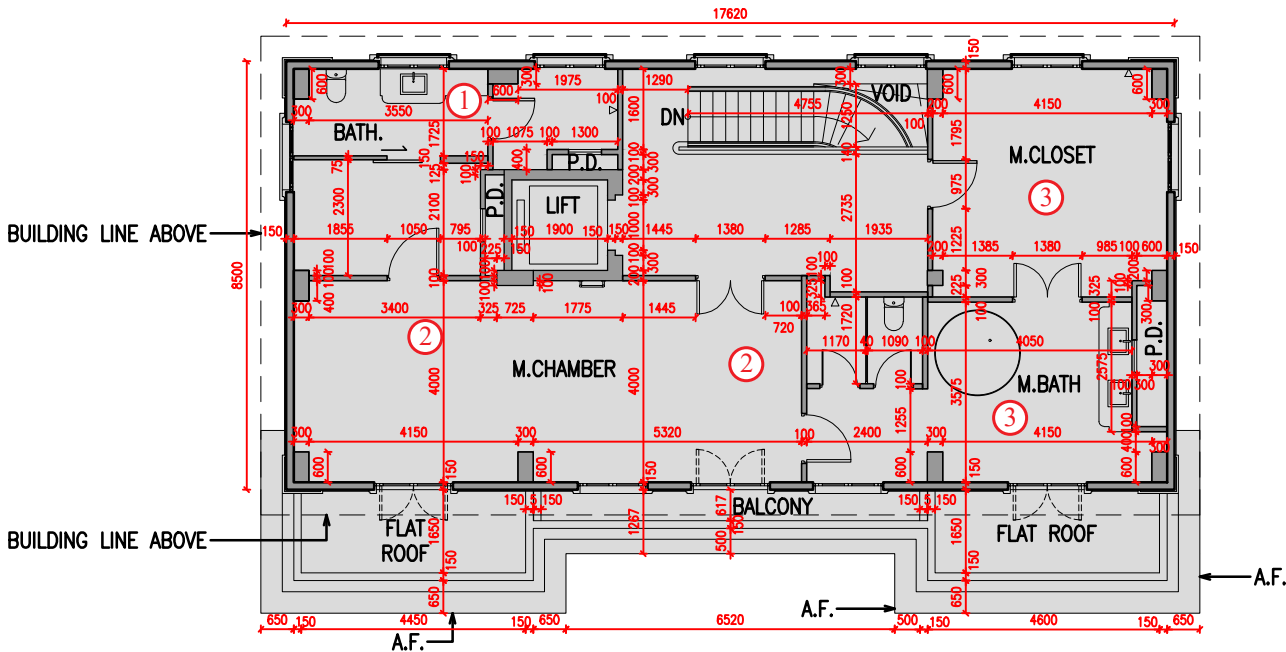

2/F FLOOR PLAN SHOWING AS-IS LAYOUT

2樓平面圖現狀間隔樓面平面圖

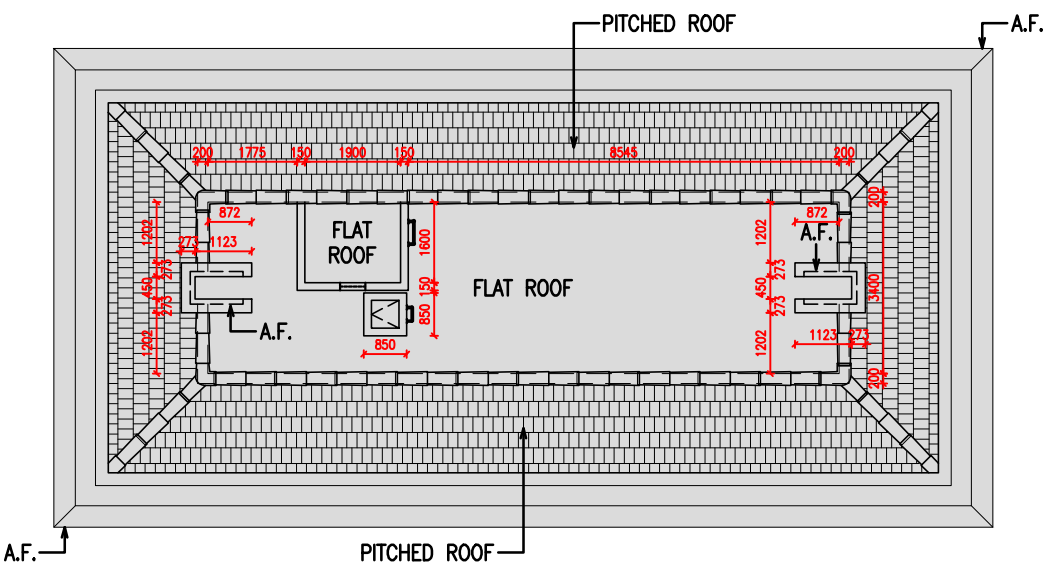

ROOF FLOOR PLAN

天台樓面平面圖

比例尺： 0 10 (米)
SCALE： (Metres)